Permit #F00143831-B

FilmL.A., Inc.
6255 W Sunset Blvd, 12th Floor
Hollywood, CA 90028
t: (213)977-8600 - f: (213)977-8601
www.filmla.com

Summary Information

Permit No: F00143831-B **Type of Permit:** FILMING **Release Date:** 10/29/2018

Production Company PINEAPPLE HARVEST, INC

Insured Company Name PINEAPPLE HARVEST, INC

Contact Phone No. 1 123456
Contact Phone No. 2
Fax
Address 1041 NORTH FORMOSA
WEST HOLLYWOOD, California
90046

Production Title PINEAPPLE HARVEST

Type of Production TV Drama

Producer Stephanie Meuer

Director Scott Aukerman

1st AD Cassandra Laymon

Production Manager Charlie Dibe

FilmL.A. Coordinator Melissa Levine

Location Manager ERIC FIERSTEIN
Primary Phone Mobile - 310-871-2411
Secondary Phone

Location Assistant N/A N/A
Primary Phone Mobile - 000-000-0000
Secondary Phone

Fees

Posting 600	$138.00
Posting 1500	$345.00
Notification Charge	$340.00
LA CITY LANE AND STREET CLOSURE FEE	$312.00
FILMLA NON-REFUNDABLE FILM PERMIT RIDER FEE	$109.00
LA CITY FIRE SAFETY OFFICER	$1,360.00

Total Permit Fee $2,604.00

Number of Locations 3

NOT A PERMIT

FilmL.A., Inc.
6255 W Sunset Blvd, 12th Floor
Hollywood, CA 90028
t: (213)977-8600 - f: (213)977-8601
www.filmla.com

Summary Information — Location

Permit Number	F00143831-B	**Location Manager**	ERIC FIERSTEIN
Production Company	PINEAPPLE HARVEST, INC	Primary Phone	Mobile - 310-871-2411
Insured Company	PINEAPPLE HARVEST, INC	Secondary Phone	
Production Title	PINEAPPLE HARVEST		

This location has been CANCELED

Location Address 8501 Sepulveda Blvd, Los Angeles, CA, 91343

Location Type Restaurant

Film Dates 10/29/2018 - 10/29/2018 06:00 - 22:00 1 day

Open or Closed to the Public Closed

Generic Conditions
Must Maintain 5' Clearance on Sidewalks/Walkways
Must maintain local/emergency access
No cast or crew parking on area streets
No interference with merchant activity.

Please see attached document Sepulveda Blvd btwn Chase St & 250ft North WS curb - Pineapple Harvest.pdf

Equipment on Location

Type	Quantity
5 or 10 ton trucks	8
Cast/Crew vehicles	85
Catering Truck	2
Condors	1
Cranes	1
Cube Trucks	4
Generator	1
Motor Homes	2
Picture vehicles	5
Portable restrooms	2
Stakebed Trucks	4
Trailers	6
Vans	6

Personnel on Location

Type	Quantity
Cast	10
Crew	85
Extras	40
Off-Duty/Retired LAPD Officer(s)	2

Filming Activities Camera in car; Drive by; Drive ups & away; Equipment on property; Equipment on sidewalk, in curb lane & across street; Exterior Dialogue; Exterior establishing

NOT A PERMIT

FilmL.A., Inc.
6255 W Sunset Blvd, 12th Floor
Hollywood, CA 90028
t: (213)977-8600 - f: (213)977-8601
www.filmla.com

Summary Information — Location

Permit Number	F00143831-B	**Location Manager**	ERIC FIERSTEIN
Production Company	PINEAPPLE HARVEST, INC	Primary Phone	Mobile - 310-871-2411
Insured Company	PINEAPPLE HARVEST, INC	Secondary Phone	
Production Title	PINEAPPLE HARVEST		

shots; Interior Dialogue; Intermittent pedestrian control; Intermittent traffic control - 2 minute standard (except 0700-0900 hrs & 1500-1900 hrs); Interior diner, Interior units 122, 200, 304; ; CANCEL LOCATION PER T BALLOU ON 10-24-18;;

Jurisdiction **Political:** Los Angeles City - Council District 05 **Police:** Los Angeles Police Department **Fire:** Los Angeles City

Thomas Guide **Page:** 702 **Grid:** G3

Approvals LOS ANGELES CITY DEPARTMENT OF PUBLIC WORKS — Vanessa Martin
LOS ANGELES CITY POLICE DEPARTMENT — Gabriel Martinez

Coordinator Note RIDER B RELEASES LOCATION

Parking

Base Camp	**Crew Parking**
Location Type : To Be Determined	Location Type : To Be Determined

Posting "No Parking" signs N/S CHASE ST., SEPULVEDA BL. - WEST 300'
W/S SEPULVEDA BL., CHASE ST. - NORTH 250'

Approximate Footage County Parking **Log Number**

Date(s) 10/29/2018 to 10/29/2018 **Time(s)** 06:00 to 22:00

Posting "No Parking" signs N/S CHASE ST., SEPULVEDA BL. - WEST 300'
W/S SEPULVEDA BL., CHASE ST. - NORTH 250'

Approximate Footage County Parking **Log Number**

Date(s) 10/29/2018 to 10/29/2018 **Time(s)** 00:00 to 00:00

Lane / Full Closure W/S CURB LANE SEPULVEDA BL., CHASE ST. - NORTH 250'

Approximate Footage 0 - 300

Date(s) 10/29/2018 to 10/29/2018 **Time(s)** 06:00 to 22:00

Lane / Full Closure W/S CURB LANE SEPULVEDA BL., CHASE ST. - NORTH 250'

NOT A PERMIT

FilmL.A., Inc.
6255 W Sunset Blvd, 12th Floor
Hollywood, CA 90028
t: (213)977-8600 - f: (213)977-8601
www.filmla.com

Summary Information — Location

Location 1 of 3

Permit Number	F00143831-B	**Location Manager**	ERIC FIERSTEIN
Production Company	PINEAPPLE HARVEST, INC	Primary Phone	Mobile - 310-871-2411
Insured Company	PINEAPPLE HARVEST, INC	Secondary Phone	
Production Title	PINEAPPLE HARVEST		

Approximate Footage 0 - 300

Date(s) 10/29/2018 to 10/29/2018 **Time(s)** 05:00 to 22:00

NOT A PERMIT

FilmL.A., Inc.
6255 W Sunset Blvd, 12th Floor
Hollywood, CA 90028
t: (213)977-8600 - f: (213)977-8601
www.filmla.com

Summary Information — Location

Permit Number	F00143831-B	**Location Manager**	ERIC FIERSTEIN
Production Company	PINEAPPLE HARVEST, INC	Primary Phone	Mobile - 310-871-2411
Insured Company	PINEAPPLE HARVEST, INC	Secondary Phone	
Production Title	PINEAPPLE HARVEST		

Location Address 10825 Sepulveda Blvd, Los Angeles, CA, 91345

Location Type Restaurant

Film Dates 10/30/2018 - 10/30/2018 07:00 - 22:00 1 day

Open or Closed to the Public Closed

Generic Conditions

*Certain service and personnel fees required by jurisdictional agencies are not collected by FilmL.A. Any such fees must be paid directly to the appropriate agency, and a separate invoice will be provided to the permittee.
*LA CITY AND/OR LA COUNTY FIRE CHECKLIST ATTACHED TO FINAL PERMIT. THE PERMITTEE IS RESPONSIBLE FOR COMPLETING CHECKLIST PRIOR TO FILMING ACTIVITY AT THIS LOCATION. NON COMPLIANCE MAY RESULT IN ASSIGNMENT OF A FIRE OFFICER.
*LAFD UFSO: Company must contact FilmL.A. for extension of the Uniformed Fire Safety Officers' hours. During normal business hours, UFSO must also inform the LAFD Film desk of the extension.
Must Maintain 5' Clearance on Sidewalks/Walkways
Must maintain local/emergency access
No cast or crew parking on area streets
No interference with merchant activity.
Number of uniformed officers listed on the permit is a minimum requirement. Permittee remains responsible for deploying a sufficient number of uniformed officers to provide traffic and crowd control to ensure the safety of the film crew and the public.
Traffic Officers Required

Please see attached document Sepulveda Blvd btwn Bermuda St and 400ft south WS curb - Pineapple Harvest.pdf

Equipment on Location

Type	Quantity
5 or 10 ton trucks	8
Cast/Crew vehicles	85
Catering Truck	2
Condors	1
Cranes	1
Cube Trucks	4

Personnel on Location

Type	Quantity
Cast	10
Crew	85
Extras	40
LA City UFSO assigned	43784
Off-Duty/Retired LAPD Officer(s)	2

NOT A PERMIT

FilmL.A., Inc.
6255 W Sunset Blvd, 12th Floor
Hollywood, CA 90028
t: (213)977-8600 - f: (213)977-8601
www.filmla.com

Summary Information — Location

Permit Number	F00143831-B	**Location Manager**	ERIC FIERSTEIN
Production Company	PINEAPPLE HARVEST, INC	Primary Phone	Mobile - 310-871-2411
Insured Company	PINEAPPLE HARVEST, INC	Secondary Phone	
Production Title	PINEAPPLE HARVEST		

Generator	1
Motor Homes	2
Picture vehicles	5
Portable restrooms	2
Stakebed Trucks	4
Trailers	6
Vans	6

Filming Activities Camera in car; Drive by; Drive ups & away; Equipment on property; Equipment on sidewalk, in curb lane & across street; Exterior Dialogue; Exterior establishing shots; Interior Dialogue; Intermittent pedestrian control; Intermittent traffic control - 2 minute standard (except 0700-0900 hrs & 1500-1900 hrs);

Jurisdiction **Political:** Los Angeles City - Council District 07 **Police:** Los Angeles Police Department **Fire:** Los Angeles City

Thomas Guide **Page:** 481 **Grid:** G2

Approvals

LOS ANGELES CITY POLICE DEPARTMENT	Gabriel Martinez
FILML.A. CLOSURES	Adrian Fayad
LOS ANGELES CITY DEPARTMENT OF PUBLIC WORKS	Jessica Castro

Coordinator Note RIDER B RELEASES LOCATION

Coordinator Note

UFSO REQUIRED
10/30; 0700-2200
10825 Sepulveda Blvd
Follow to
17633 Chatsworth St

Coordinator Note SPOT CHECK APPROVED FOR BASE CAMP AND CREW PARKING - OWENS

Parking

Base Camp	16200 Chatsworth St,	**Crew Parking**	16200 Chatsworth St,
Location Type :	Los Angeles, CA,	Location Type :	Los Angeles, CA,
Other Location	91344	Other Location	91344

NOT A PERMIT

FilmL.A., Inc.
6255 W Sunset Blvd, 12th Floor
Hollywood, CA 90028
t: (213)977-8600 - f: (213)977-8601
www.filmla.com

Summary Information — Location

Permit Number	F00143831-B	**Location Manager**	ERIC FIERSTEIN
Production Company	PINEAPPLE HARVEST, INC	Primary Phone	Mobile - 310-871-2411
Insured Company	PINEAPPLE HARVEST, INC	Secondary Phone	
Production Title	PINEAPPLE HARVEST		

Posting "No Parking" signs S.S BERMUDA ST., SEPULVEDA BL. - LANGDON ST.
E/S LANGDON ST., BERMUDA ST. - SOUTH 300'
W/S SEPULVEDA BL., BERMUDA ST. - SOUTH 400'

Approximate Footage 1201 - 1500 **Log Number** 221317

Date(s) 10/30/2018 to 10/30/2018 **Time(s)** 06:00 to 22:00

Lane / Full Closure W/S CURB LANE SEPULVEDA BL., BERMUDA ST. - SOUTH 400'

Approximate Footage 0 - 300

Date(s) 10/30/2018 to 10/30/2018 **Time(s)** 07:00 to 22:00

NOT A PERMIT

FilmL.A., Inc.
6255 W Sunset Blvd, 12th Floor
Hollywood, CA 90028
t: (213)977-8600 - f: (213)977-8601
www.filmla.com

Summary Information — Location

Permit Number	F00143831-B	**Location Manager**	ERIC FIERSTEIN
Production Company	PINEAPPLE HARVEST, INC	Primary Phone	Mobile - 310-871-2411
Insured Company	PINEAPPLE HARVEST, INC	Secondary Phone	
Production Title	PINEAPPLE HARVEST		

Location Address 17633 Chatsworth St, Los Angeles, CA, 91344

Location Type Bar

Film Dates 10/30/2018 - 10/30/2018 07:00 - 22:00 1 day

Open or Closed to the Public Closed

Generic Conditions

*Certain service and personnel fees required by jurisdictional agencies are not collected by FilmL.A. Any such fees must be paid directly to the appropriate agency, and a separate invoice will be provided to the permittee.
*LA CITY AND/OR LA COUNTY FIRE CHECKLIST ATTACHED TO FINAL PERMIT. THE PERMITTEE IS RESPONSIBLE FOR COMPLETING CHECKLIST PRIOR TO FILMING ACTIVITY AT THIS LOCATION. NON COMPLIANCE MAY RESULT IN ASSIGNMENT OF A FIRE OFFICER.
*LAFD UFSO: Company must contact FilmL.A. for extension of the Uniformed Fire Safety Officers' hours. During normal business hours, UFSO must also inform the LAFD Film desk of the extension.
Must Maintain 5' Clearance on Sidewalks/Walkways
Must maintain local/emergency access
No cast or crew parking on area streets
No interference with merchant activity.
Number of uniformed officers listed on the permit is a minimum requirement. Permittee remains responsible for deploying a sufficient number of uniformed officers to provide traffic and crowd control to ensure the safety of the film crew and the public.
Traffic Officers Required

Please see attached document Chatsworth Ave btwn White Oak Ave & 400ft east NS curb - Pineapple Harvest.pdf

Equipment on Location

Type	Quantity
5 or 10 ton trucks	8
Cast/Crew vehicles	85
Catering Truck	2
Condors	1
Cranes	1
Cube Trucks	4

Personnel on Location

Type	Quantity
Cast	10
Crew	85
Extras	40
LA City UFSO assigned	43784
Off-Duty/Retired LAPD Officer(s)	2

NOT A PERMIT

FilmL.A., Inc.
6255 W Sunset Blvd, 12th Floor
Hollywood, CA 90028
t: (213)977-8600 - f: (213)977-8601
www.filmla.com

Summary Information — Location

Permit Number F00143831-B
Production Company PINEAPPLE HARVEST, INC
Insured Company PINEAPPLE HARVEST, INC
Production Title PINEAPPLE HARVEST

Location Manager ERIC FIERSTEIN
Primary Phone Mobile - 310-871-2411
Secondary Phone

Generator	1	Spot Check	1
Motor Homes	2		
Picture vehicles	5		
Portable restrooms	2		
Stakebed Trucks	4		
Trailers	6		
Vans	6		

Filming Activities Camera in car; Drive by; Drive ups & away; Equipment on property; Equipment on sidewalk, in curb lane & across street; Exterior Dialogue; Exterior establishing shots; Interior Dialogue; Intermittent pedestrian control; Intermittent traffic control - 2 minute standard (except 0700-0900 hrs & 1500-1900 hrs);

Jurisdiction **Political:** Los Angeles City - Council District 12 **Police:** Los Angeles Police Department **Fire:** Los Angeles City

Thomas Guide **Page:** 501 **Grid:** B3

Approvals

LOS ANGELES CITY POLICE DEPARTMENT	Gabriel Martinez
LOS ANGELES CITY FIRE DEPARTMENT - FILM UNIT	Kanisha Leonard
FILML.A. CLOSURES	Yulizza Ramirez
LOS ANGELES CITY DEPARTMENT OF PUBLIC WORKS	Jessica Castro

Coordinator Note

UFSO REQUIRED
10/30; 0700-2200
10825 Sepulveda Blvd
Follow to
17633 Chatsworth St

Coordinator Note SPOT CHECK APPROVED FOR BASE CAMP AND CREW PARKING - OWENS

Parking

Base Camp 16200 Chatsworth St, Location Type : Los Angeles, CA, Other Location 91344

Crew Parking 16200 Chatsworth St, Location Type : Los Angeles, CA, Other Location 91344

Posting "No Parking" N/S CHATSWORTH AV., WHITE OAK AV. - EAST 400'

NOT A PERMIT

FilmL.A., Inc.
6255 W Sunset Blvd, 12th Floor
Hollywood, CA 90028
t: (213)977-8600 - f: (213)977-8601
www.filmla.com

Summary Information — Location

Permit Number	F00143831-B	**Location Manager**	ERIC FIERSTEIN
Production Company	PINEAPPLE HARVEST, INC	Primary Phone	Mobile - 310-871-2411
Insured Company	PINEAPPLE HARVEST, INC	Secondary Phone	
Production Title	PINEAPPLE HARVEST		

signs

Approximate Footage 301 - 600 **Log Number** 221254

Date(s) 10/30/2018 to 10/30/2018 **Time(s)** 07:00 to 22:00

Lane / Full Closure N/S CURB LANE CHATSWORTH AV., WHITE OAK AV. - EAST 400'

Approximate Footage 301 - 600

Date(s) 10/30/2018 to 10/30/2018 **Time(s)** 07:00 to 22:00

NOT A PERMIT

Permit #F00143831-B

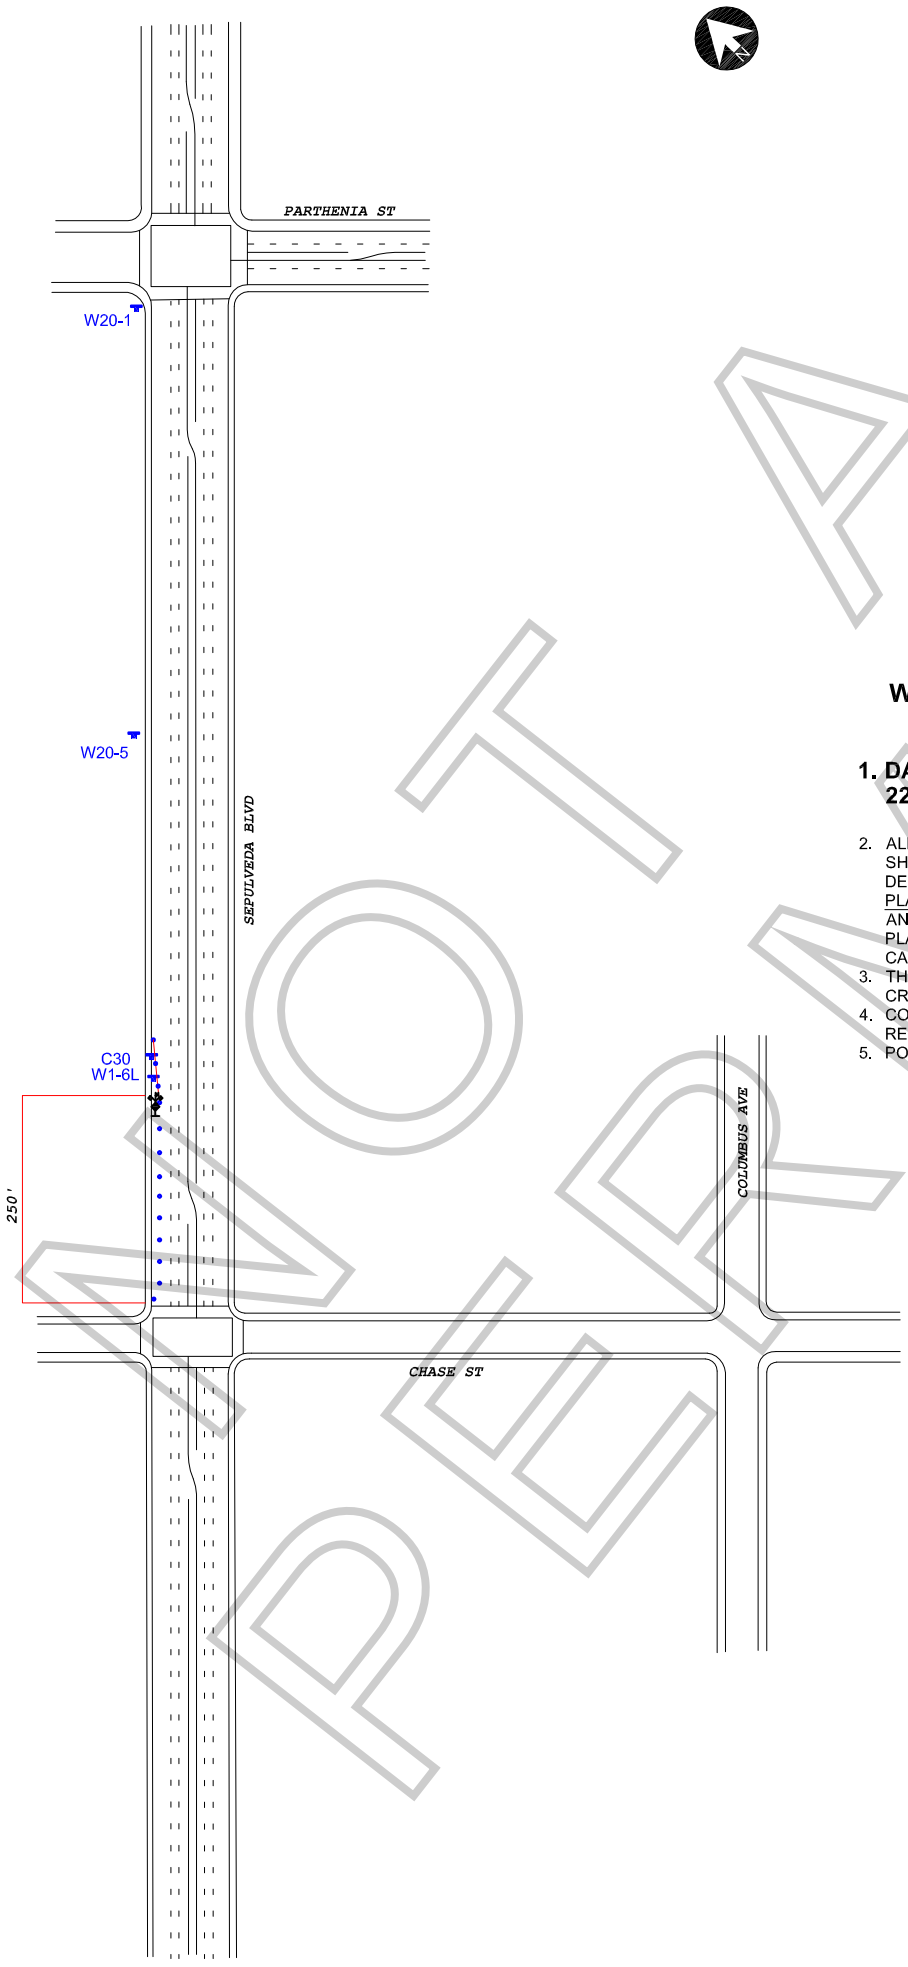

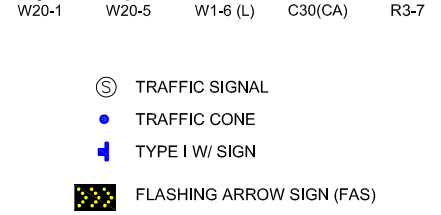

Ⓢ TRAFFIC SIGNAL

● TRAFFIC CONE

TYPE I W/ SIGN

FLASHING ARROW SIGN (FAS)

ALL TRAFFIC CONTROL WILL BE INSTALLED TO MEET OR EXCEED THE LATEST CA-MUTCD MINIMUM REQUIREMENTS

WORK ZONE TRAFFIC CONTROL PLAN GENERAL NOTES

1. **DATE/TIME: 10-29-18 FROM 05:00 HOURS TO 22:00 HOURS.**
2. ALL SIGNING, STRIPING, AND TRAFFIC CONTROL DEVICES SHALL CONFORM TO THE (CURRENT) STATE OF CALIFORNIA DEPARTMENT OF TRANSPORTATION (CALTRANS) STANDARD PLANS AND STANDARD SPECIFICATIONS , CALIFORNIA MUTCD , AND ANY ADDENDUMS THERETO, AND AS SHOWN ON THESE PLANS, SYMBOLS AND ABBREVIATIONS USED ARE SHOWN ON CALTRANS STANDARD PLANS.
3. THERE WILL BE NO INTERFERENCE WITH TRAFFIC SIGNALS OR CROSSWALKS.
4. CONES WILL BE 28" MINIMUM HEIGHT AND HAVE REFLECTORIZED SLEEVES FOR NIGHT WORK.
5. POLICE WILL DIRECT TRAFFIC IF NECESSARY.

NOT A PERMIT

TCP FOR:	PINEAPPLE HARVEST
LOCATION:	WEST SIDE CURB LANE CLOSURE OF SEPULVEDA BLVD FROM CHASE ST & 250' NORTH NORTH HILLS, CALIFORNIA
CONTACT:	TIM BALLOU OFFICE# 213-763-9000 ERIC FIERSTEIN PH# 310-871-2411
	JCL TRAFFIC SERVICES (213) 622-9775 C31-CA Lic # 805357
DATE / REVISIONS	DRAFTER: MARIO MENJIVAR SCALE: N.T.S. FILM LA: ML

Permit #F00143831-B

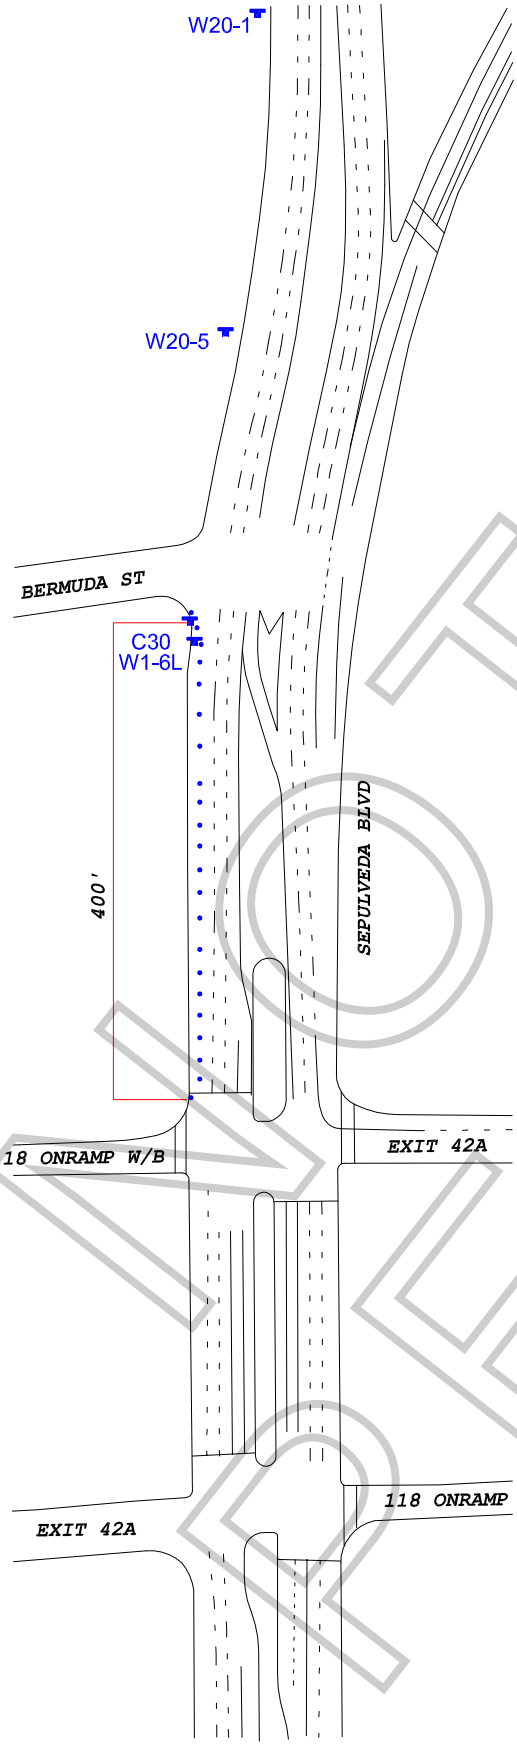

Ⓢ TRAFFIC SIGNAL

● TRAFFIC CONE

TYPE I W/ SIGN

FLASHING ARROW SIGN (FAS)

ALL TRAFFIC CONTROL WILL BE INSTALLED TO MEET OR EXCEED THE LATEST CA-MUTCD MINIMUM REQUIREMENTS

WORK ZONE TRAFFIC CONTROL PLAN GENERAL NOTES

1. **DATE/TIME: 10-30-18 FROM 07:00 HOURS TO 22:00 HOURS.**

2. ALL SIGNING, STRIPING, AND TRAFFIC CONTROL DEVICES SHALL CONFORM TO THE (CURRENT) STATE OF CALIFORNIA DEPARTMENT OF TRANSPORTATION (CALTRANS) STANDARD PLANS AND STANDARD SPECIFICATIONS , CALIFORNIA MUTCD, AND ANY ADDENDUMS THERETO, AND AS SHOWN ON THESE PLANS, SYMBOLS AND ABBREVIATIONS USED ARE SHOWN ON CALTRANS STANDARD PLANS.
3. THERE WILL BE NO INTERFERENCE WITH TRAFFIC SIGNALS OR CROSSWALKS.
4. CONES WILL BE 28" MINIMUM HEIGHT AND HAVE REFLECTORIZED SLEEVES FOR NIGHT WORK.
5. POLICE WILL DIRECT TRAFFIC IF NECESSARY.

NOT A PERMIT

TCP FOR: PINEAPPLE HARVEST

LOCATION: W/S CURB LANE OF SEPULVEDA BLVD FROM BERMUDA ST & 400' SOUTH MISSION HILLS, CALIFORNIA

CONTACT: TIM BALLOU
OFFICE# 213-763-9000
ERIC FIERSTEIN
PH# 310-871-2411

JCL TRAFFIC SERVICES
(213) 622-9775
C31-CA Lic # 805357

DATE	REVISIONS	DRAFTER: MARIO MENJIVAR
		SCALE: N.T.S.
		FILM LA: ML

Permit #F001438314-B

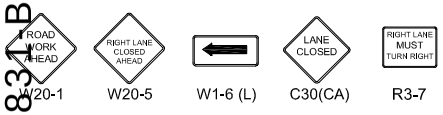

Ⓢ TRAFFIC SIGNAL

● TRAFFIC CONE

TYPE I W/ SIGN

HIGH LEVEL WARNING DEVICE

ALL TRAFFIC CONTROL WILL BE INSTALLED TO MEET OR EXCEED THE LATEST CA-MUTCD MINIMUM REQUIREMENTS

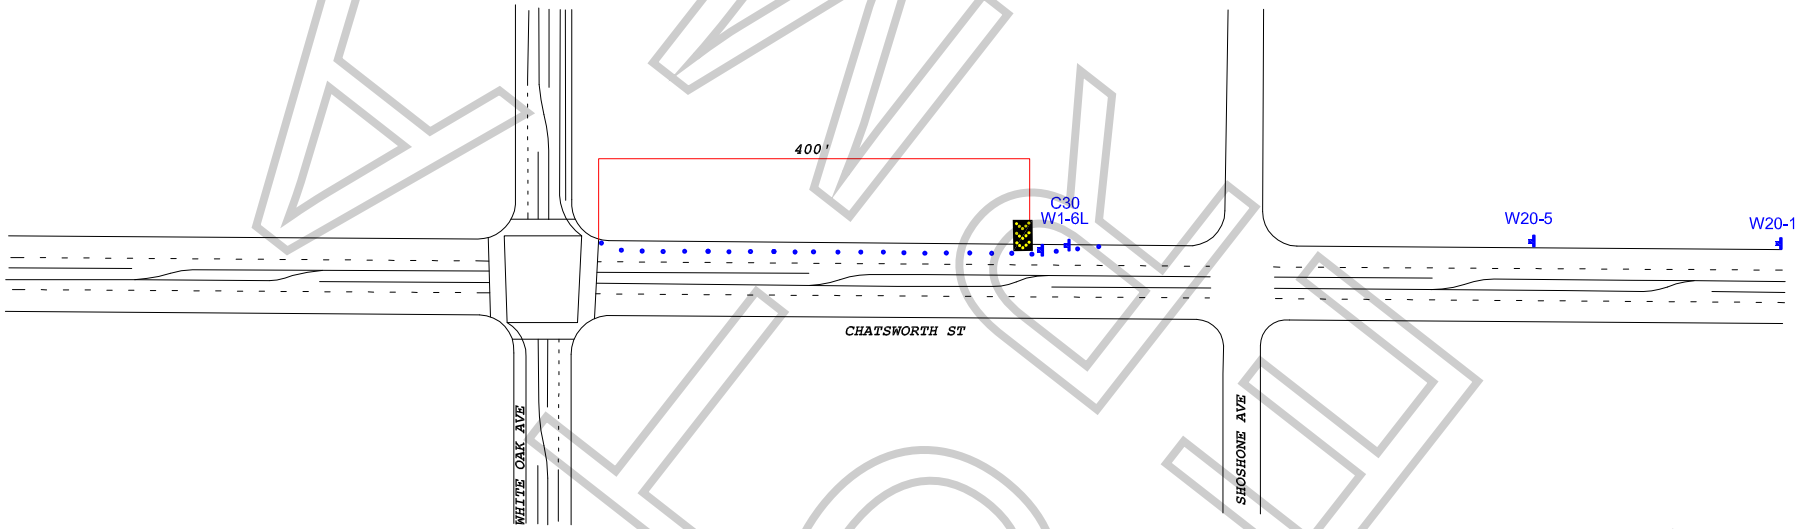

FINAL COPY

WORK ZONE TRAFFIC CONTROL PLAN
GENERAL NOTES

1. DATE/TIME: 10-30-18 FROM 07:00 HOURS TO 22:00 HOURS.

2. ALL SIGNING, STRIPING, AND TRAFFIC CONTROL DEVICES SHALL CONFORM TO THE (CURRENT) STATE OF CALIFORNIA DEPARTMENT OF TRANSPORTATION (CALTRANS) STANDARD PLANS AND STANDARD SPECIFICATIONS, CALIFORNIA MUTCD, AND ANY ADDENDUMS THERETO, AND AS SHOWN ON THESE PLANS, SYMBOLS AND ABBREVIATIONS USED ARE SHOWN ON CALTRANS STANDARD PLANS.
3. THERE WILL BE NO INTERFERENCE WITH TRAFFIC SIGNALS OR CROSSWALKS.
4. CONES WILL BE 28" MINIMUM HEIGHT AND HAVE REFLECTORIZED SLEEVES FOR NIGHT WORK.
5. POLICE WILL DIRECT TRAFFIC IF NECESSARY.

TCP FOR:	PINEAPPLE HARVEST
LOCATION:	N/S CURB - CHATSWORTH AVE WHITE OAK AVE TO 400' EAST GRANADA HILLS, CALIFORNIA
CONTACT:	TIM BALLOU OFFICE# 213-763-9000 ERIC FIERSTEIN PH# 310-871-2411
	JCL TRAFFIC SERVICES (213) 622-9775 C31-CA Lic # 805357
DATE / REVISIONS	
DRAFTER:	MARIO MENJIVAR
SCALE:	N.T.S.
FILM LA:	ML